SURVEY FOR

JANE R STIKELEATHER
AND
REBECCA S NORRIS
AND
JAMES G. STIKELEATHER III

REEM'S CREEK TOWNSHIP
BUNCOMBE COUNTY, N.C.
SCALE 1" = 100' — JANUARY 7, 1998

100 0 100 200 300 400 500

SURVEY BY
C. W. SMITH
R.L.S. - N.C. - L613
78 1/2 PATTON AVE.
ASHEVILLE, N.C.
28801

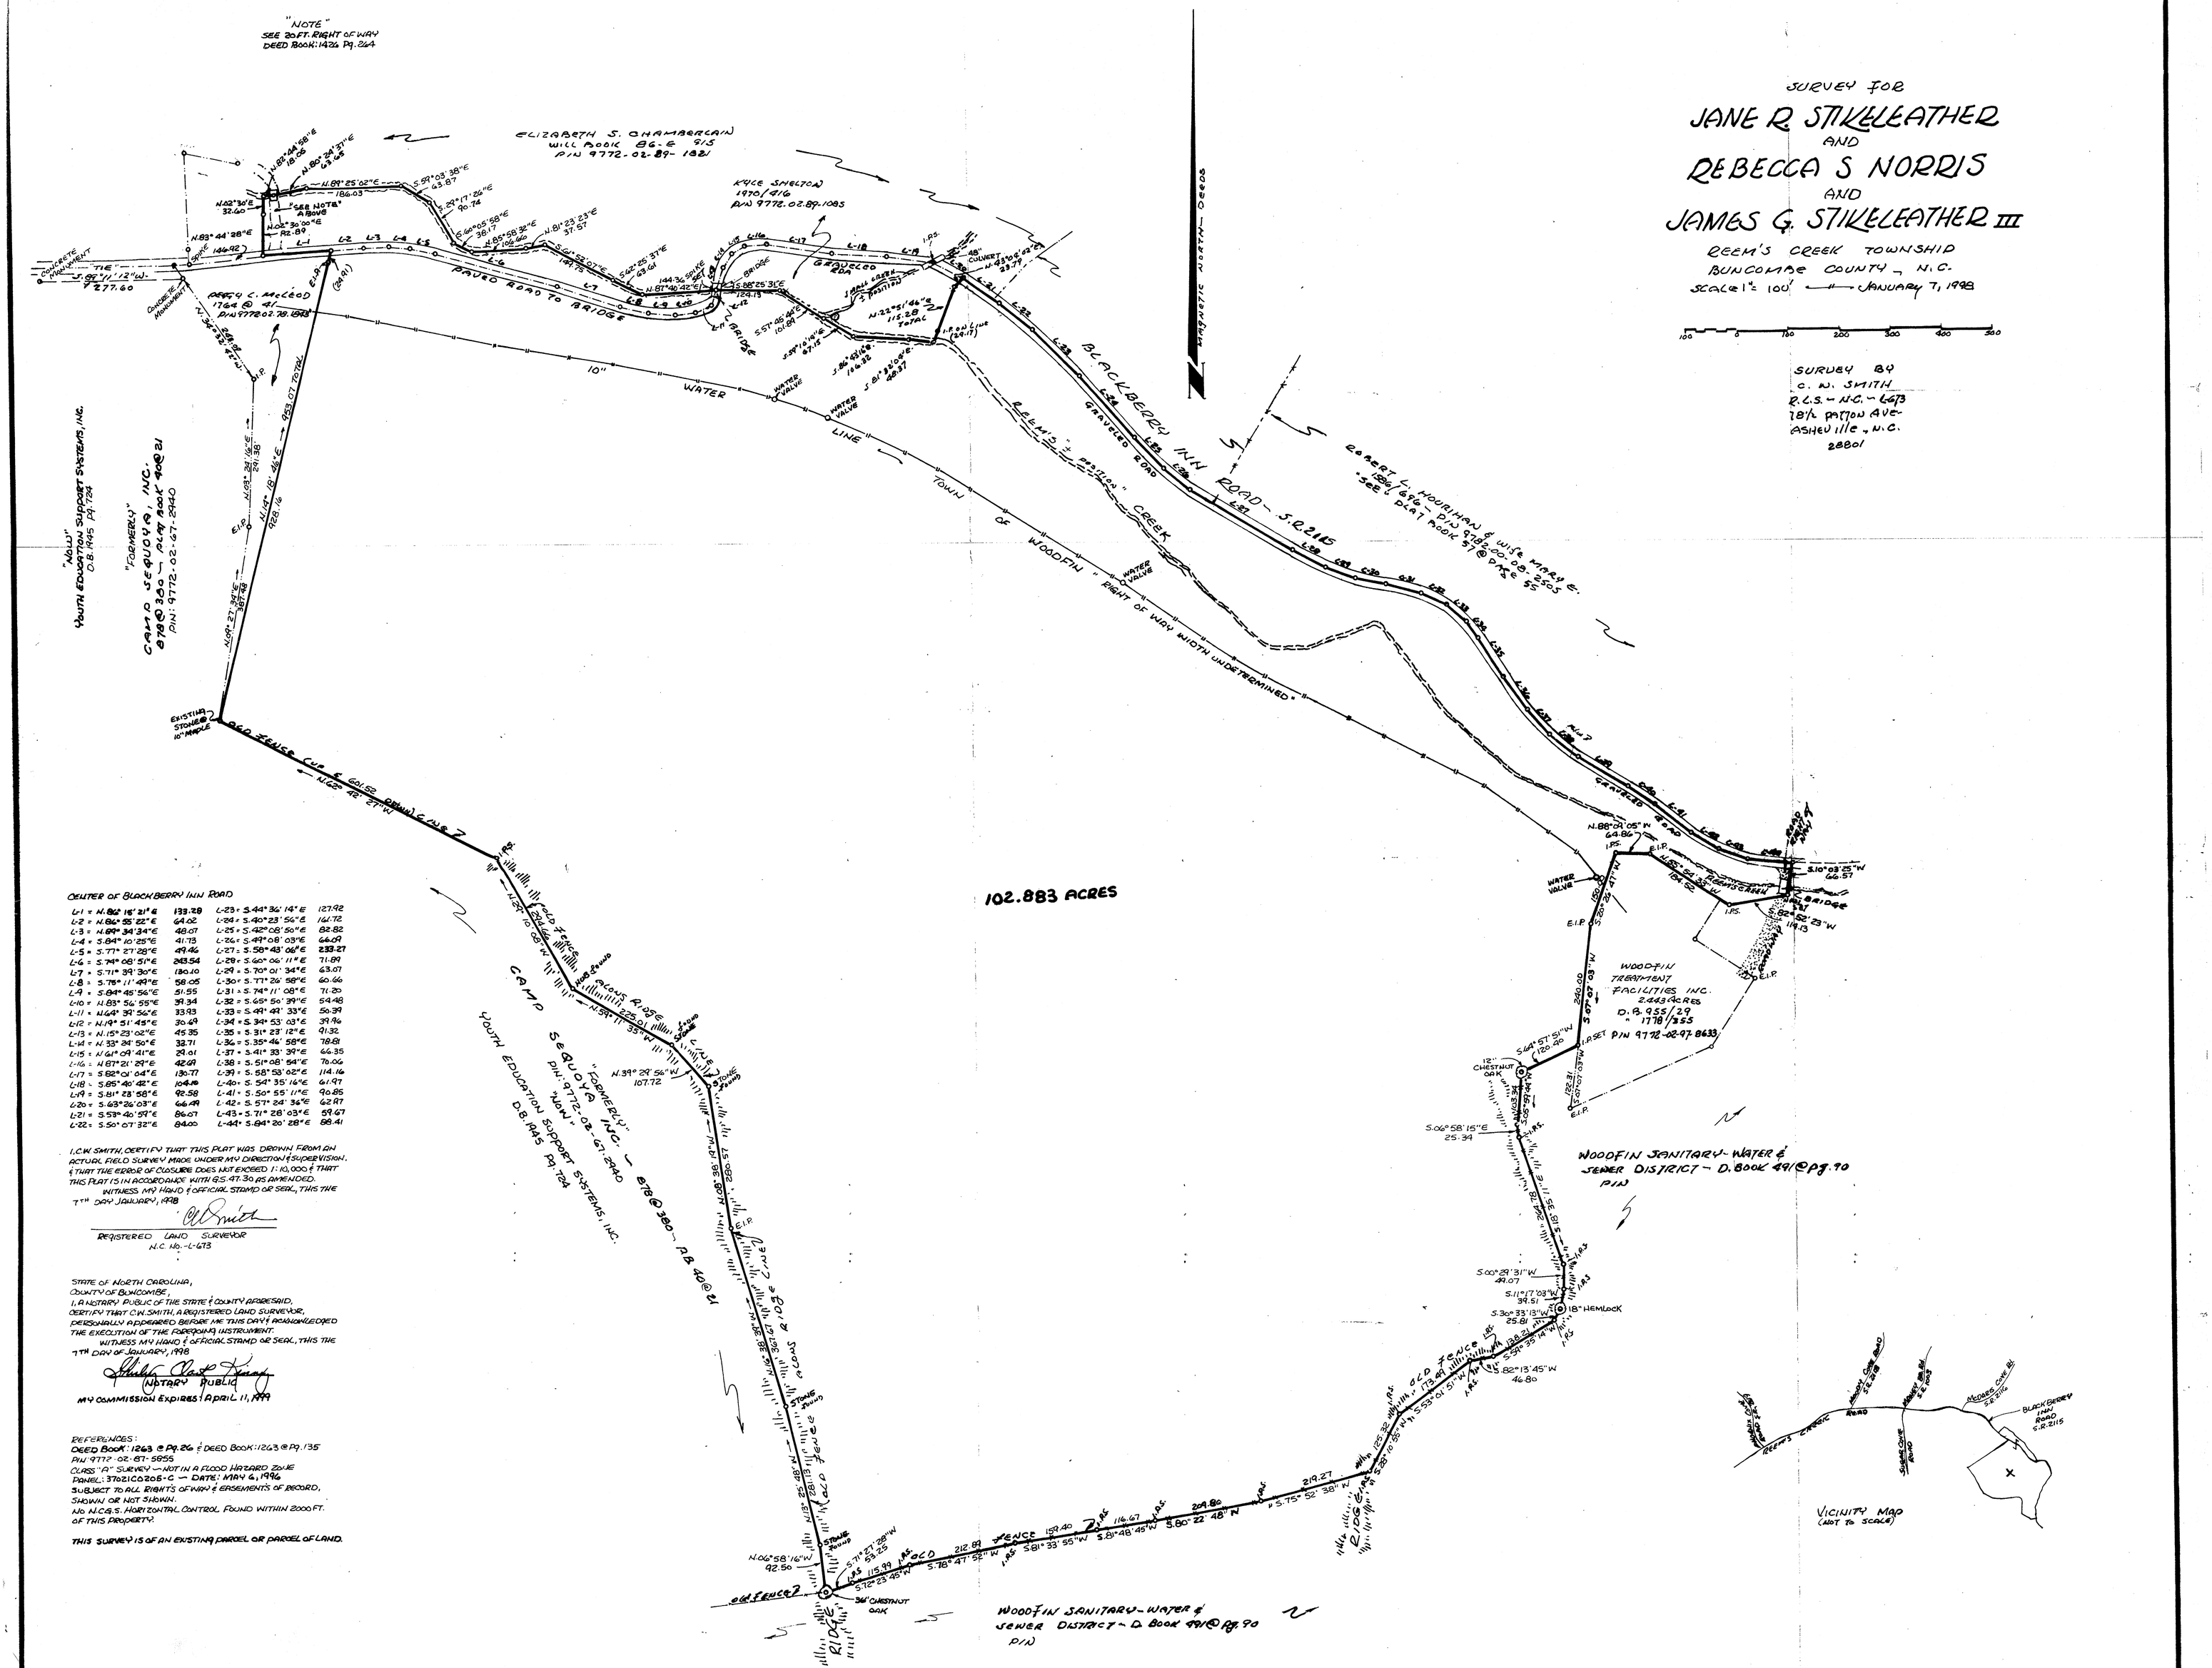

CENTER OF BLACKBERRY INN ROAD

L-1 = N.86° 16' 21" E	133.28	L-23 = S.44° 36' 14" E	127.92
L-2 = N.86° 55' 22" E	64.02	L-24 = S.40° 23' 56" E	161.72
L-3 = N.89° 34' 34" E	48.07	L-25 = S.42° 08' 50" E	82.82
L-4 = S.84° 10' 25" E	41.73	L-26 = S.49° 08' 03" E	66.09
L-5 = S.77° 27' 28" E	49.46	L-27 = S.58° 43' 06" E	233.27
L-6 = S.74° 08' 51" E	243.54	L-28 = S.60° 06' 11" E	71.89
L-7 = S.71° 39' 30" E	180.10	L-29 = S.70° 01' 34" E	63.07
L-8 = S.76° 11' 49" E	58.05	L-30 = S.77° 26' 58" E	60.66
L-9 = S.84° 45' 56" E	51.55	L-31 = S.74° 11' 08" E	71.20
L-10 = N.83° 56' 55" E	31.34	L-32 = S.65° 50' 39" E	54.48
L-11 = N.64° 39' 56" E	33.93	L-33 = S.49° 44' 33" E	50.39
L-12 = N.19° 51' 45" E	30.49	L-34 = S.34° 53' 03" E	39.96
L-13 = N.15° 23' 02" E	45.35	L-35 = S.31° 23' 12" E	91.32
L-14 = N.33° 24' 50" E	32.71	L-36 = S.35° 46' 58" E	78.81
L-15 = N.61° 09' 41" E	29.01	L-37 = S.41° 33' 39" E	66.35
L-16 = N.87° 21' 29" E	42.09	L-38 = S.51° 08' 54" E	76.06
L-17 = S.82° 01' 04" E	130.77	L-39 = S.58° 53' 02" E	114.16
L-18 = S.85° 40' 42" E	104.10	L-40 = S.54° 35' 16" E	61.97
L-19 = S.81° 23' 58" E	92.58	L-41 = S.50° 55' 11" E	90.85
L-20 = S.63° 26' 03" E	66.09	L-42 = S.57° 24' 34" E	62.97
L-21 = S.53° 40' 59" E	86.67	L-43 = S.71° 28' 03" E	59.67
L-22 = S.50° 07' 32" E	84.00	L-44 = S.64° 20' 28" E	88.41

I, C.W. SMITH, CERTIFY THAT THIS PLAT WAS DRAWN FROM AN ACTUAL FIELD SURVEY MADE UNDER MY DIRECTION & SUPERVISION, & THAT THE ERROR OF CLOSURE DOES NOT EXCEED 1:10,000 & THAT THIS PLAT IS IN ACCORDANCE WITH G.S. 47-30 AS AMENDED.

WITNESS MY HAND & OFFICIAL STAMP OR SEAL, THIS THE 7TH DAY JANUARY, 1998

C.W. Smith

REGISTERED LAND SURVEYOR
N.C. No. - L-613

STATE OF NORTH CAROLINA,
COUNTY OF BUNCOMBE,
I, A NOTARY PUBLIC OF THE STATE & COUNTY AFORESAID, CERTIFY THAT C.W. SMITH, A REGISTERED LAND SURVEYOR, PERSONALLY APPEARED BEFORE ME THIS DAY & ACKNOWLEDGED THE EXECUTION OF THE FOREGOING INSTRUMENT.

WITNESS MY HAND & OFFICIAL STAMP OR SEAL, THIS THE 7TH DAY OF JANUARY, 1998

NOTARY PUBLIC

MY COMMISSION EXPIRES April 11, 1999

REFERENCES:
DEED BOOK: 1263 @ PG. 26 & DEED BOOK: 1263 @ PG. 135
P/N: 9772-02-87-5855
CLASS: "A" SURVEY - NOT IN A FLOOD HAZARD ZONE
PANEL: 3702 1C0206-C - DATE: MAY 4, 1996
SUBJECT TO ALL RIGHTS OF WAY & EASEMENTS OF RECORD, SHOWN OR NOT SHOWN.
NO N.C.G.S. HORIZONTAL CONTROL FOUND WITHIN 2000 FT. OF THIS PROPERTY.

THIS SURVEY IS OF AN EXISTING PARCEL OR PARCEL OF LAND.

TUBE-10798